

G.G.S. PLAN NO. V-1490- S12-6-1KN


OUTBOARD PROFILE

SCALE 1/4" = 1'-0" DATE: MAR 5, 1943  
DRAWN BY JCVB CH BY APPROVED *C. J. Starnes*

C4-S-A1 TROOPSHIPS  
U.S. MARITIME COMMISSION HULLS NOS. 654/667, 709/716  
BUILT FOR THE UNITED STATES MARITIME COMMISSION BY THE  
KAISER COMPANY INC.  
RICHMOND, CALIFORNIA  
KAISER HULLS NOS. 2 THRU 30

WORKING DRAWINGS PREPARED BY  
GEORGE G. SHARP 30 CHURCH ST. NEW YORK  
APPROVED BY U.S.M.C. MARCH 25, 1943

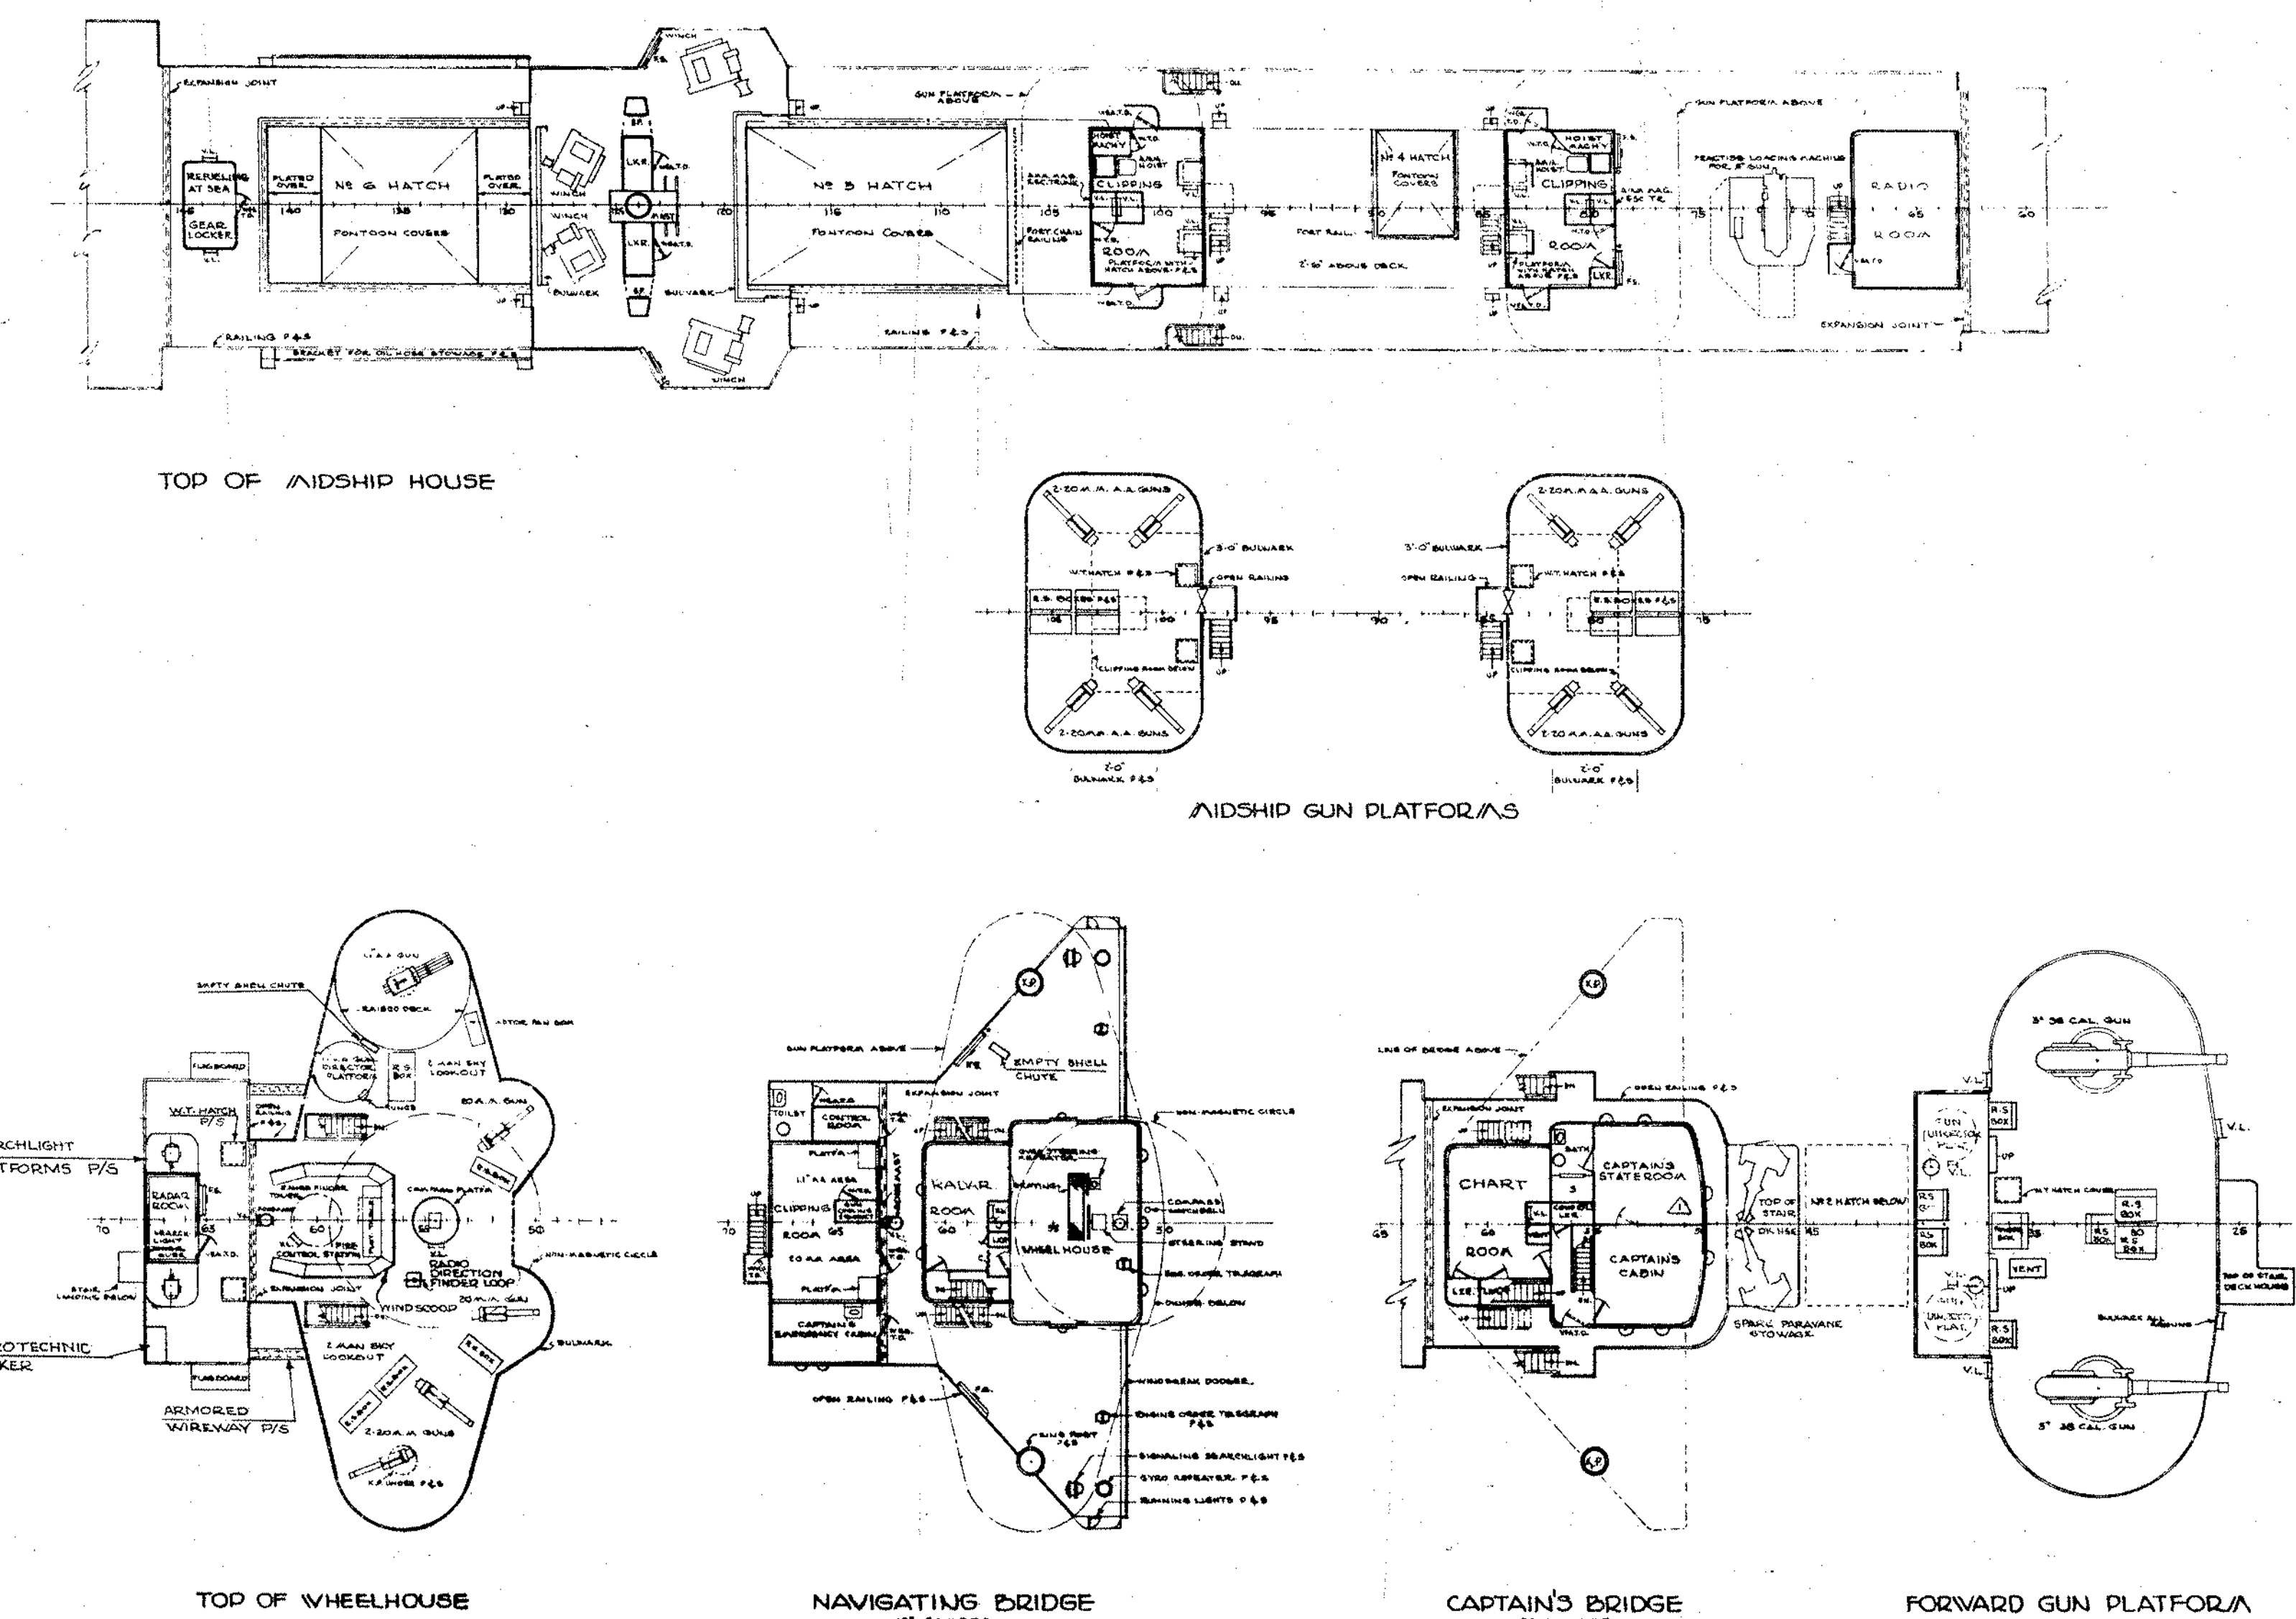

[illegible]

HULL DESCRIPTION	
BREADTH, MOULDED.....	7'-6"
LENGTH, L.W.L.....	50'-0"
LENGTH, O.D.....	49'-0"
DESIGNSHIP DRAFT.....	32'-0"
DEPTH AT BELL, MOULDED TO UPPER DECK.....	45'-6"

ALTERATIONS		BY	DATE
NO	PANEL	DESCRIPTION	REMARKS
		THIS DWG. TAKEN FROM A OR REG. #1 AND GIVEN NEW NUMBER TO CORRESPOND TO PULLY 17-30.	

[illegible]

**S9-0-1NC**  
GENERAL ARRANGEMENT  
PROFILE & UPPER DECKS

SCALE 1/2" = 1 FOOT DATE AUGUST 31, 1944  
 DRN. BY SWITTLER TR. BY EHD CH. BY HEDX APPD. J. H. SWITTLER

**C4-S-A1 TROOPSHIP**  
U. S. MARITIME COMMISSION HULLS NOS. 603-667 & 708-716  
BUILT FOR THE UNITED STATES MARITIME COMMISSION BY  
**KAISER COMPANY INC.**  
RICHMOND, CALIFORNIA  
KAISER HULLS NOS. 17 THRU 30

WORKING DRAWINGS PREPARED BY  
GEORGE G. SHARP 30 CHURCH STREET NEW YORK

APPROVALS

APPROVED BY U.S.M.C. LETTER DATED JULY 17, 1943. (REF#1)

THIS DWG APPLIES TO  
HULLS 17-30 ONLY

(FOR HULLS 11-16 SEE 59-O-IN)  
(FOR HULLS 1-10 SEE 59-O-1)

G.G.S. PLAN Nº V-1490 59-O-INC



<b>S9-O-2NC</b>	
<b>GENERAL ARRANGEMENT LOWER DECKS &amp; HOLDS</b>	
SCALE 1/6" = 1'-0"	DATE JULY 8, 1943
DRN. BY U.V.D.:E.H.B. CH. BY.	APPD BY <i>W.D. Young</i>
<b>C4-S-AI TROOPSHIP</b>	
U.S. MARITIME COMMISSION HULL #5 663-71708-16.	
BUILT FOR THE UNITED STATES MARITIME COMMISSION BY	
<b>KAISER COMPANY INC.</b>	
RICHMOND, CALIFORNIA	
<b>KAISER HULLS 17-30 ONLY</b>	
WORKING DRAWINGS PREPARED BY	
<b>GEORGE G. SHARP, 30 CHURCH STREET NEW YORK</b>	
<b>APPROVALS:</b>	
APPROVED, BY U.S.M.C. LETTER DATED JULY 17, 1943 (REF. 1)	
THIS DWG. APPLIES TO HULLS 17-30 ONLY	
(FOR HULLS 11-16 SEE S9-O-2N) (FOR HULLS 1-10 SEE S9-O-2)	
<b>G.G.S. PLAN N° VI490</b>	<b>S9-O-1NC</b>